HIGHLAND TERRACE

ST. RITA

50' W.

AVE.

18

634'

HI-POINTE ADDITION

ROAD

CLAYTON

OF

HEIGHTS

100' W.

CLAYTON CITY LIMITS

RICHMOND

COLLEGE

BROTHERS

CHRISTIAN

S00'-8"P.

LOCATION-P.

SAN BONITA 84' W. AVE.

CONCORDIA SEMINARY

14

BELLEVUE AVE.

641'

R.=1881.2'

R.=1813.7'

UNIVERSITY 60' W.

LANE

ALAMO

ALLEY 15' W.

ALLEY 82'

BLK. G

HI-POINTE

16

BLK. H

BLK. I

3'x3' PYLONS

DRIVEWAY.

1'x3' GRATES

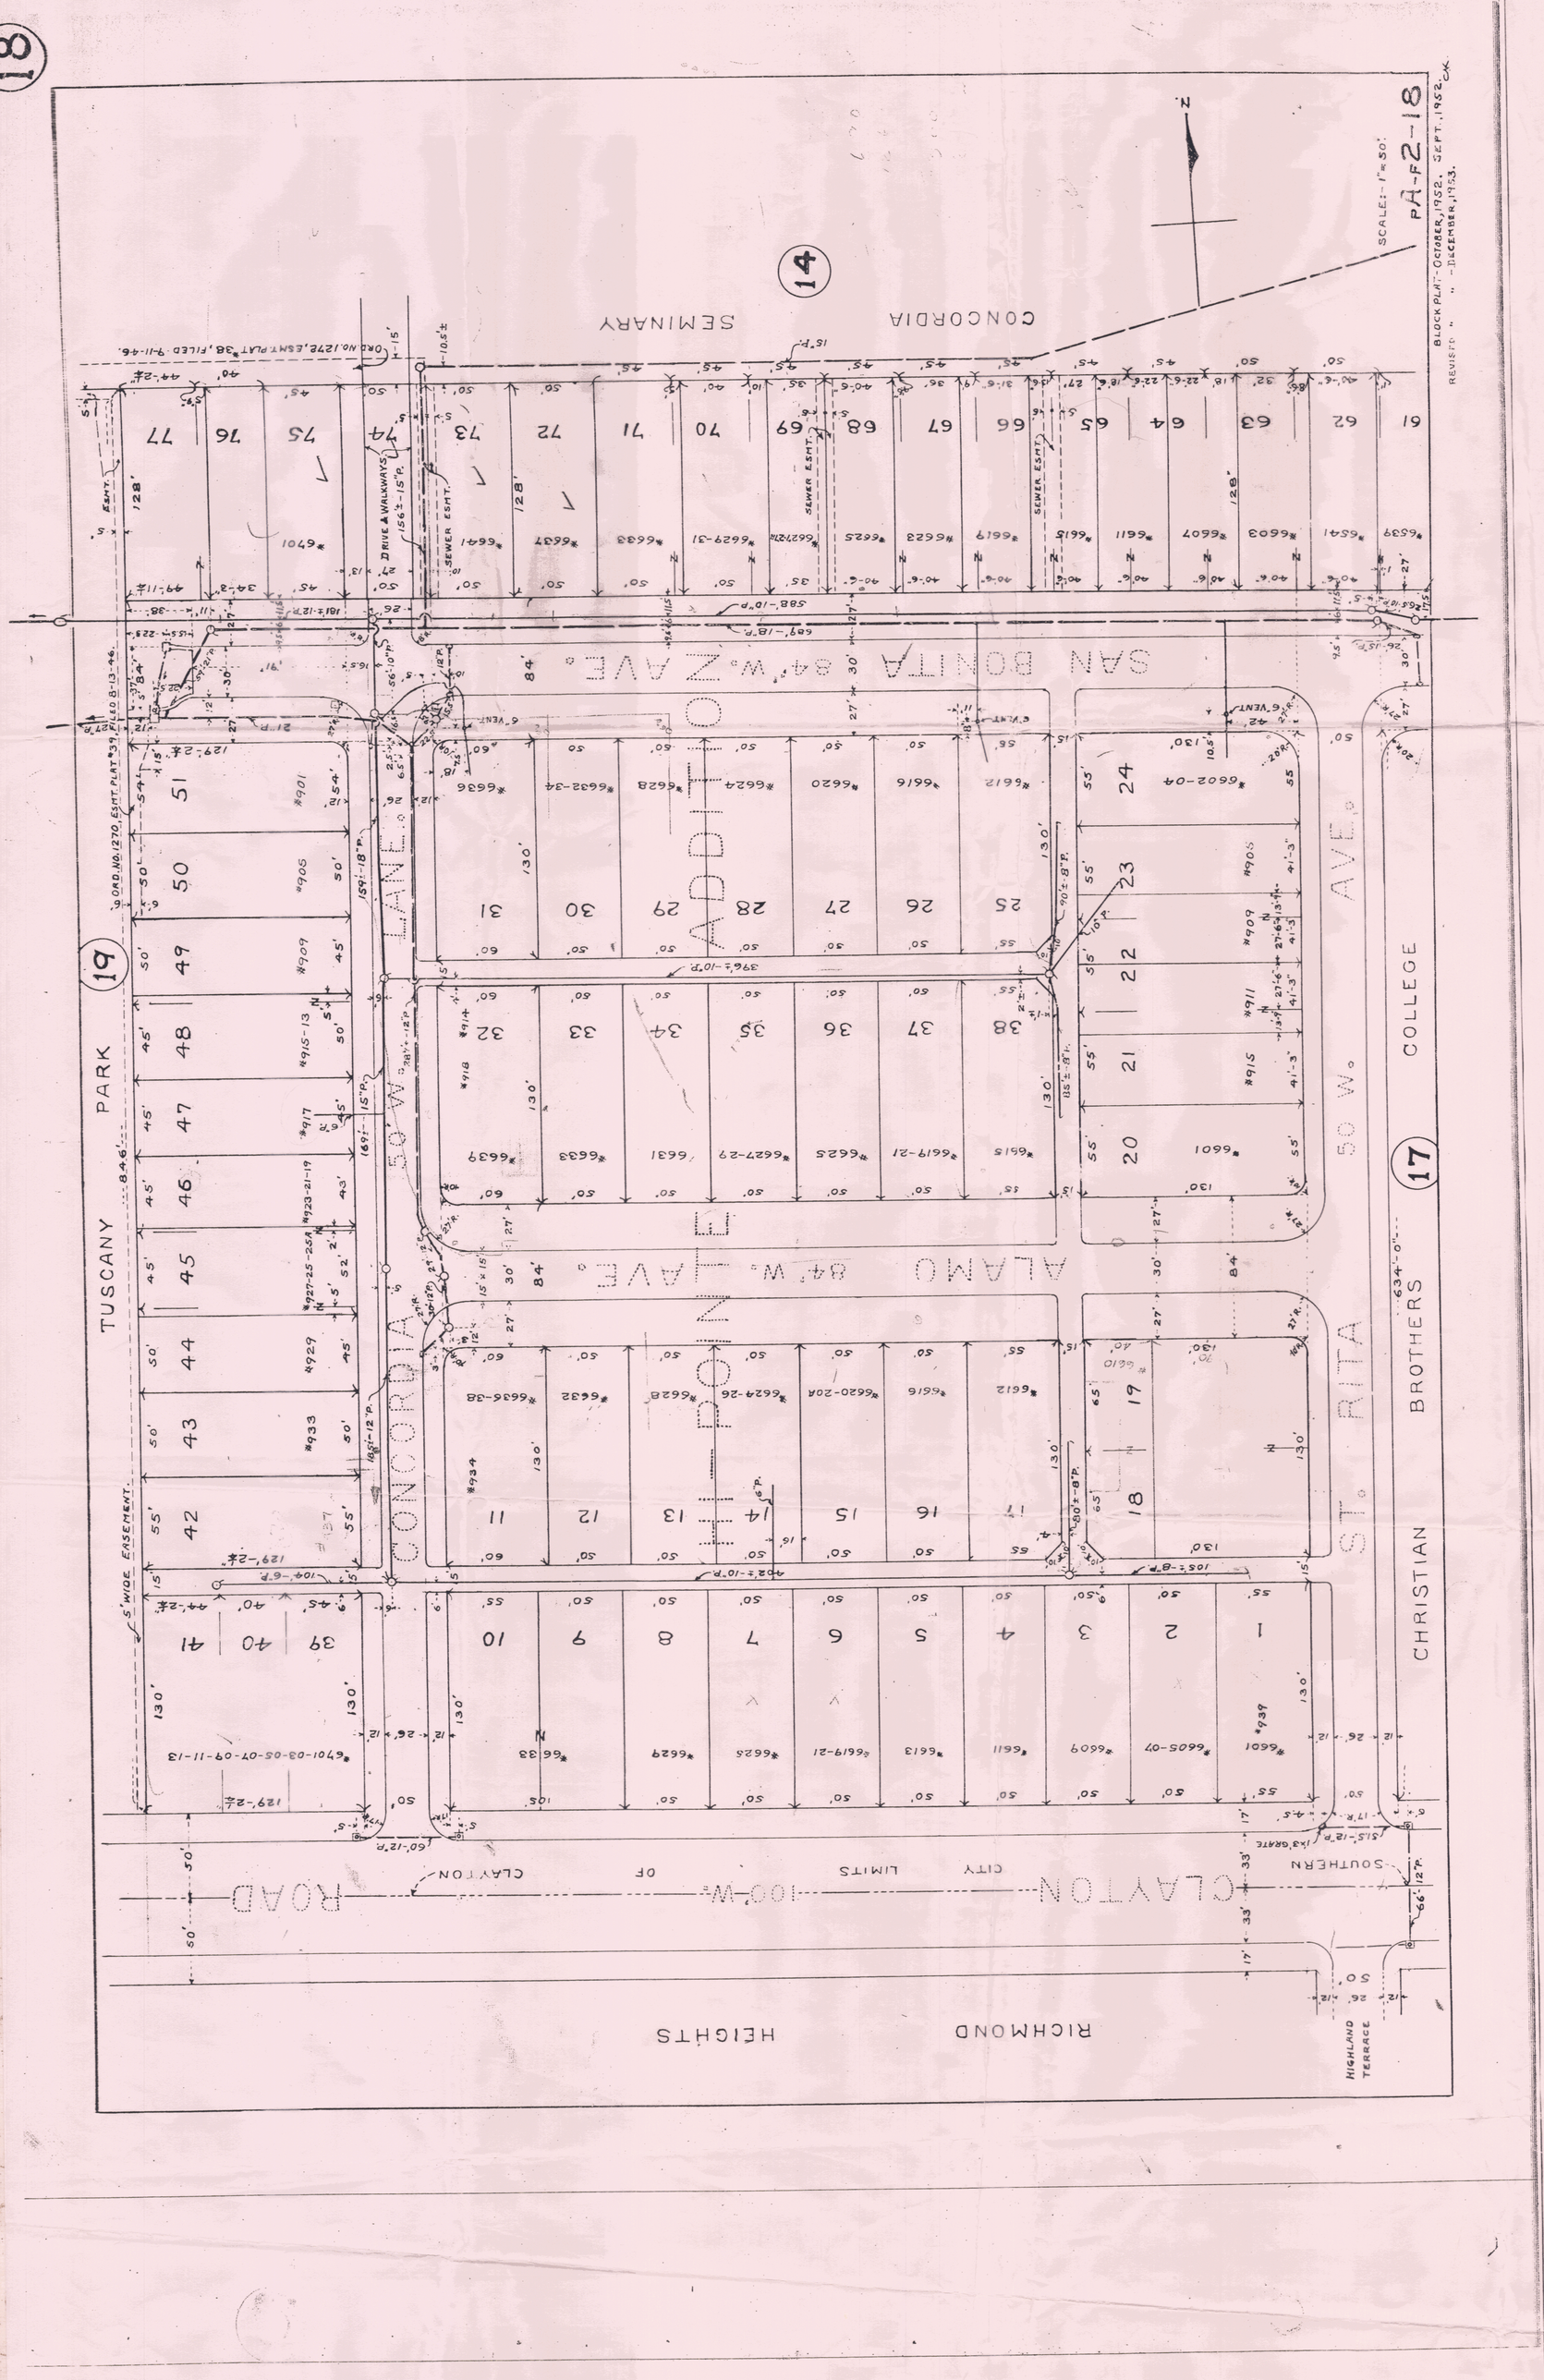
2'x2' GRATE

SCALE:-1"=50'

PA-F2-17

BLK. PLAT-OCT.-1952; SEPT., 1952. C.K.

REVISED BLK. PLAT-DEC., 1953.


18
14
17
19
SEMINARY
CONCORDIA
SAN BONITA 84' W. 2 AVE.
ADDITION
LANE
ALAMO 84' W. 4 AVE.
CONCORDIA 50' W.
TUSCANY PARK
COLLEGE
ST. RITA
CHRISTIAN BROTHERS
CLAYTON ROAD
CITY LIMITS OF CLAYTON
RICHMOND HEIGHTS
SOUTHERN
HIGHLAND TERRACE
SCALE: 1" = 50'
BLOCK PLAT - OCTOBER, 1952, SEPT. 1958
REVISED " " - DECEMBER, 1963.
PA-F2-18

TUSCANY DR.

PARK

SAN BONITA AV.

ALAMO AV.

CLAYTON RD.

CONCORDIA PL.

ST. RITA AV.

SCALE 100 FT. TO ONE INCH

SAN BONITA AV.

ALAMO AV.

CONCORDIA AV.

ST. RITA AV.

CLAYTON RD.

UNIVERSITY LA.

DRILL GROUNDS

CHRISTIAN BROTHERS COLLEGE (R.C.)

CHEM. EXTGRS.

AUDITM. 1ST GYM. 2ND

SERVICE BLDG. BLR. RM. B.

CLASS RMS.

CHAPEL 2ND

RIFLE RANGE Fire Proof Constn.

BROTHERS DORMITORY BUILT 1941 Fire Proof Constn.

CLAYTON

RICHMOND HEIGHTS

CITY LIMITS

45



SCALE 1:24 000

1 MILE

1000 0 1000 2000 3000 4000 5000 6000 7000 FEET

1 KILOMETER

CONTOUR INTERVAL 10 FEET

NATIONAL GEODETIC VERTICAL DATUM OF 1929

MILS

GNETIC NORTH
ER OF SHEET

MISS

QUADRANGI

COMPLIES WITH U.S. GEOLOGICAL SURVEY STANDARDS FOR SPATIAL ACCURACY - CLASS 2

FOR SALE BY U.S. GEOLOGICAL SURVEY, DENVER, COLORADO 80225, OR RESTON, VIRGINIA 22092
AND DIVISION OF GEOLOGY AND LAND SURVEY