



note:
also on another map w/ address

BLOCK C.

15

SAN BONITA

55' W. AVE.

BLOCK B.
NORTH LINE
HIL POINTE

SOUTHWOOD, 55' W. AVE.

SOUTH ROSEBURY 55' W. AVE.

NORTH ROSEBURY 55' W. AVE.

NORTHWOOD 60' W. AVE.

PARK


DE MUN

CONCORDIA SEMINARY

2

13


REVISED BLOCK PLAT. APRIL 1953, F.B.S. 1953. PA-2-13

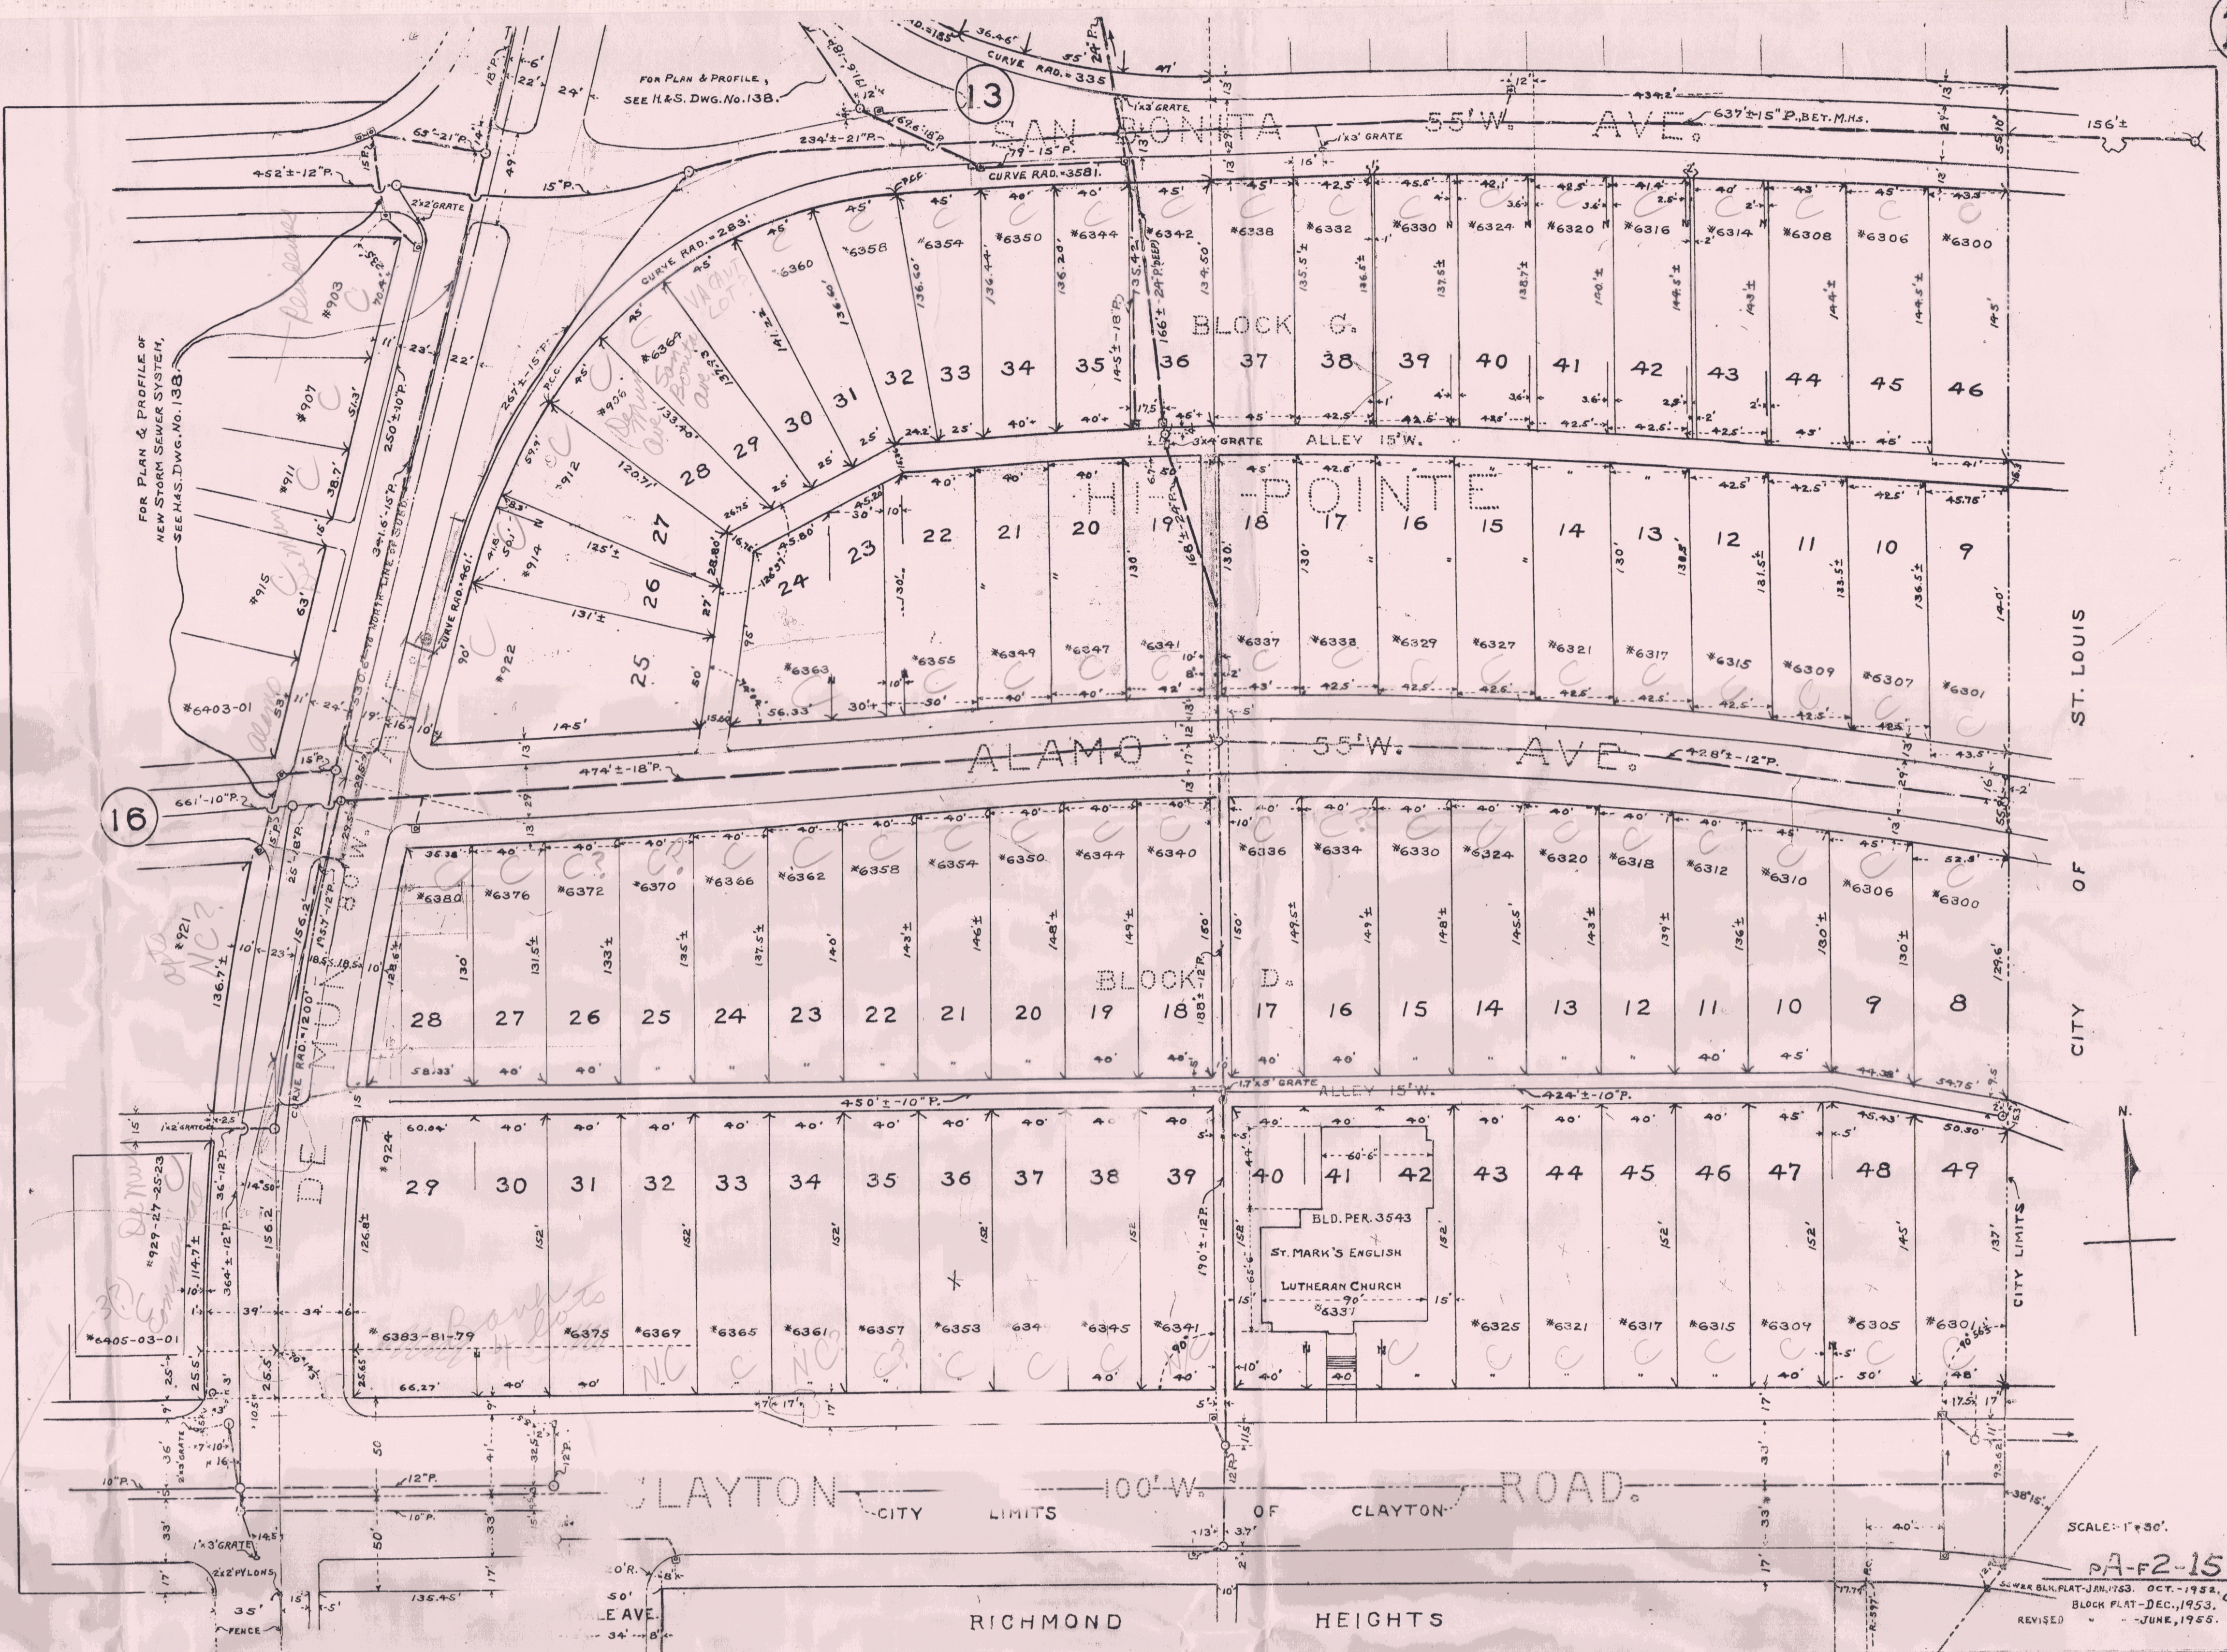


SCALE: 1"=30'

PA-F2-15

SEWER BLK. PLAT - JAN. 1953. OCT. 1952.
BLOCK PLAT - DEC. 1953. CK.
REVISED JUNE 1955.

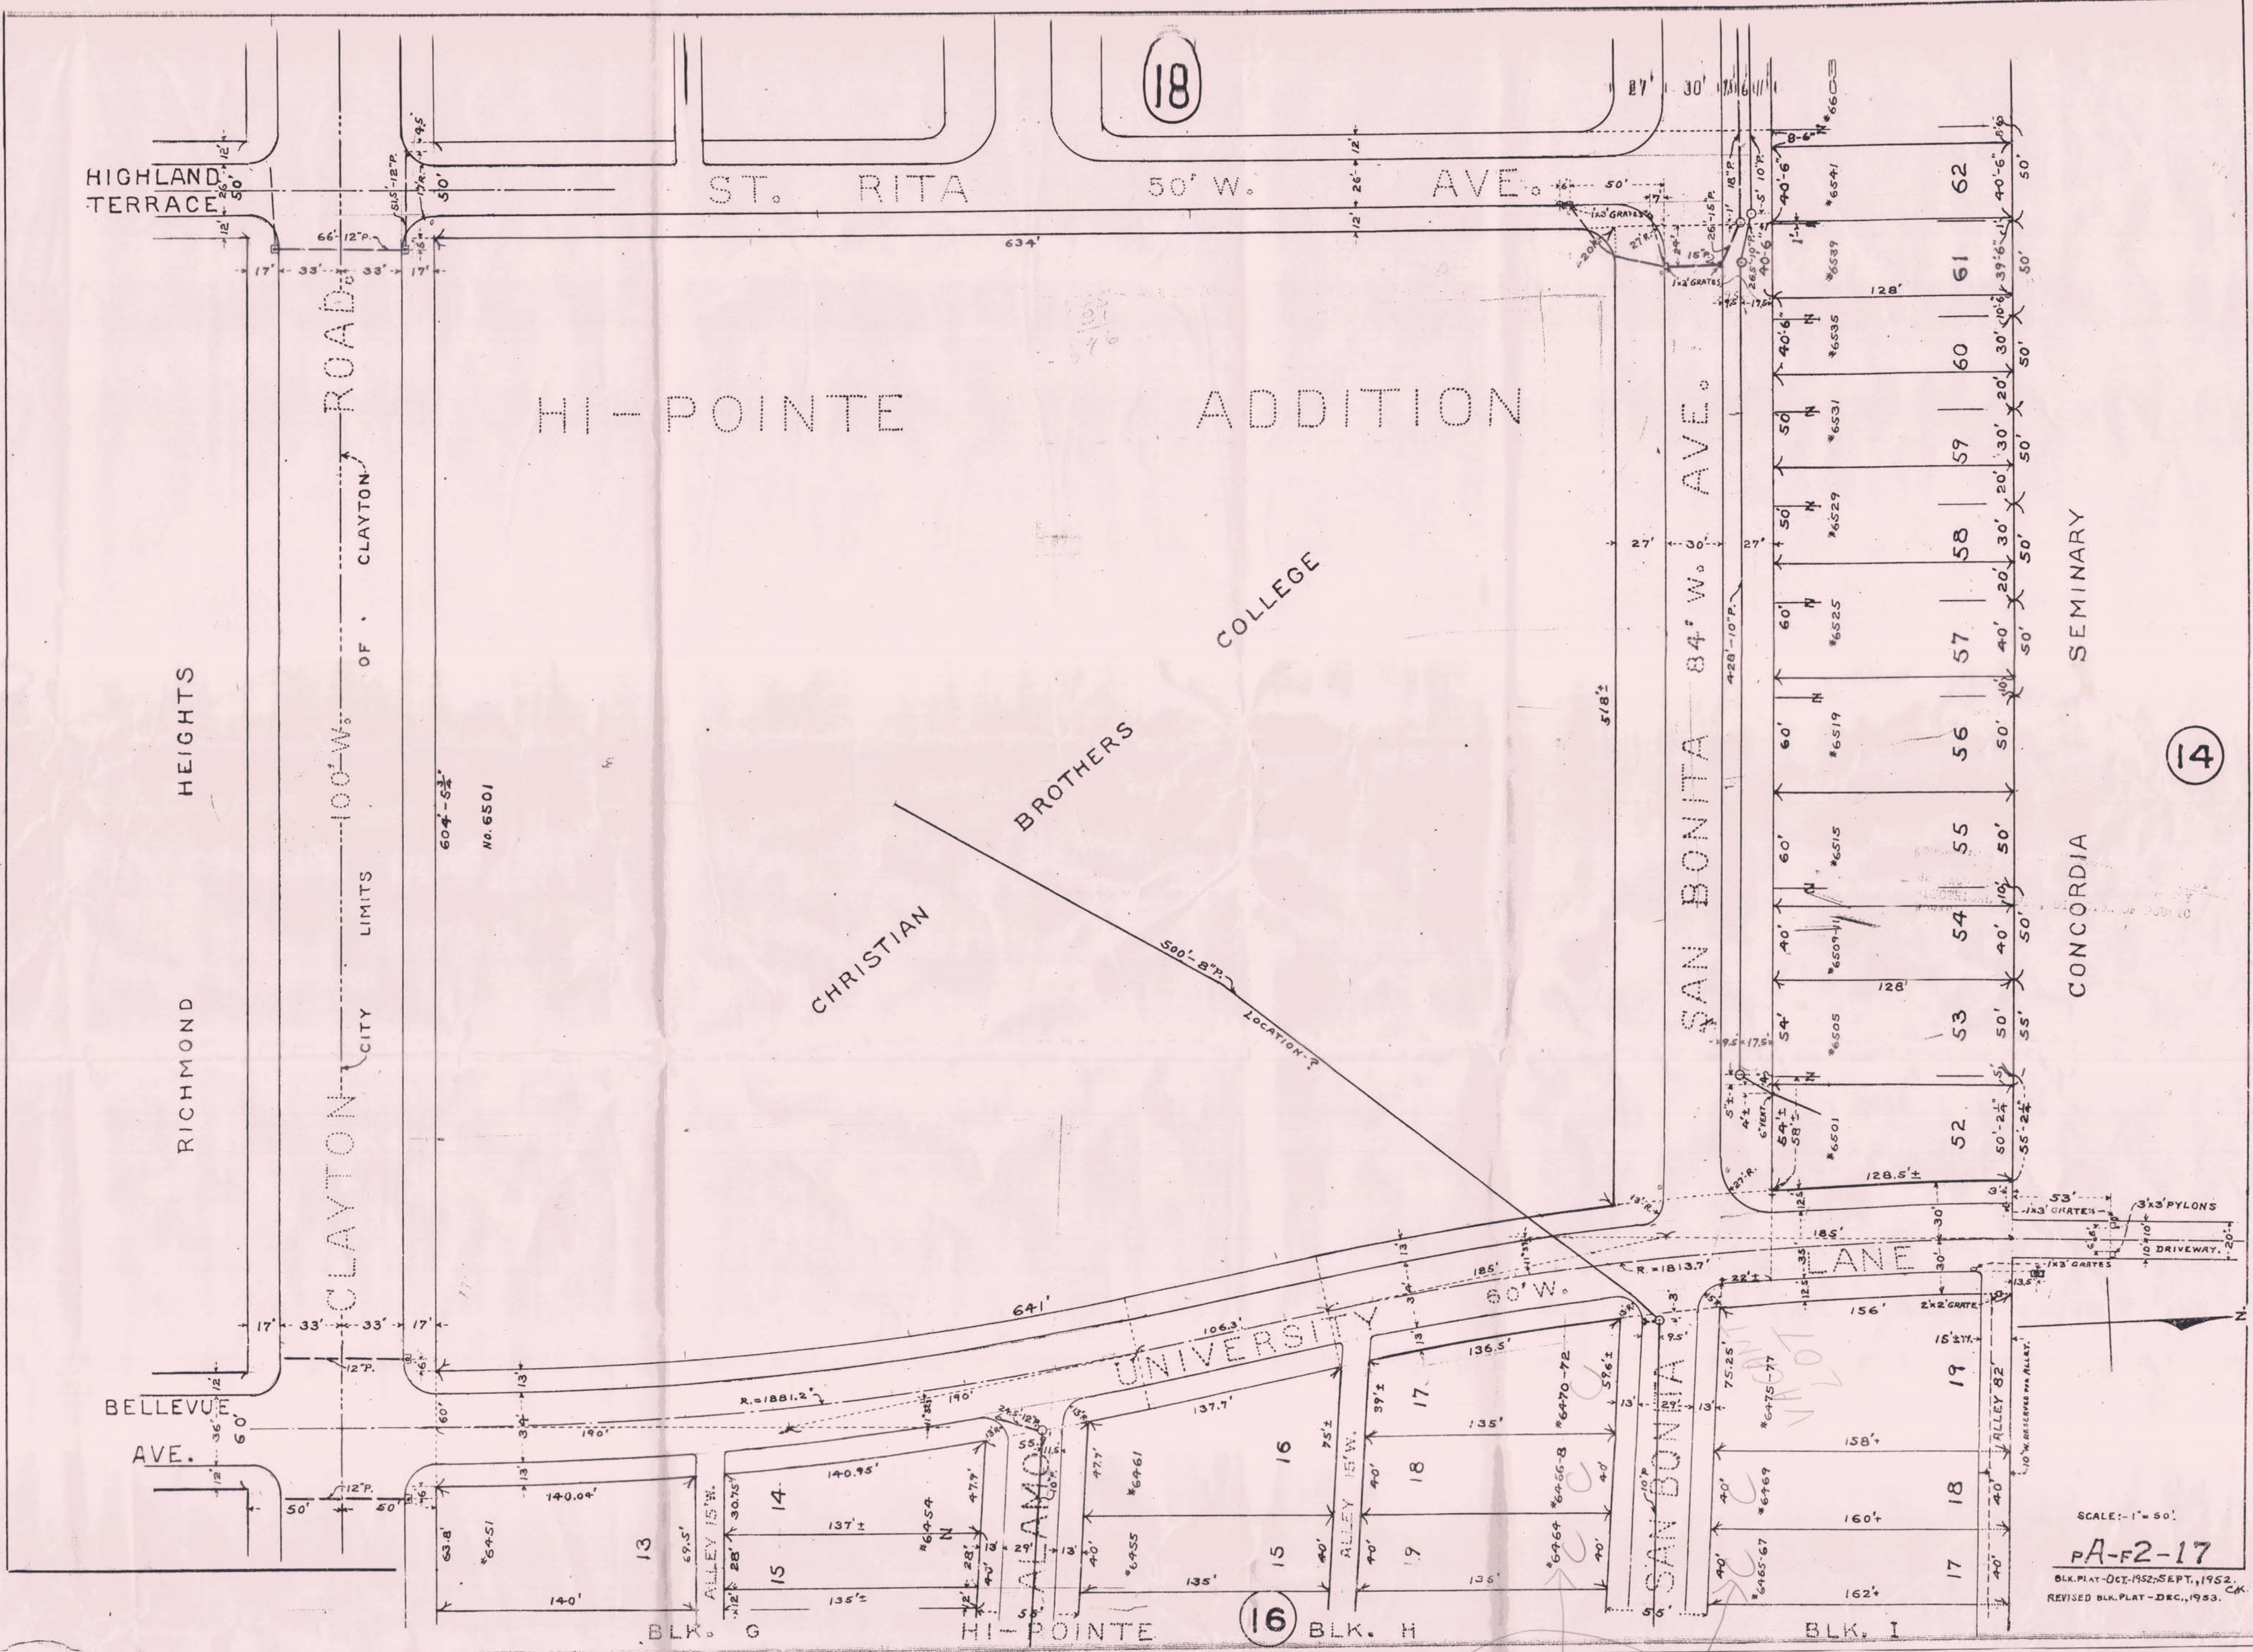


SCALE: 1" = 50'
PA-F2-17
BLK. PLAT - OCT. 1952; SEPT. 1952.
REVISED BLK. PLAT - DEC. 1953.

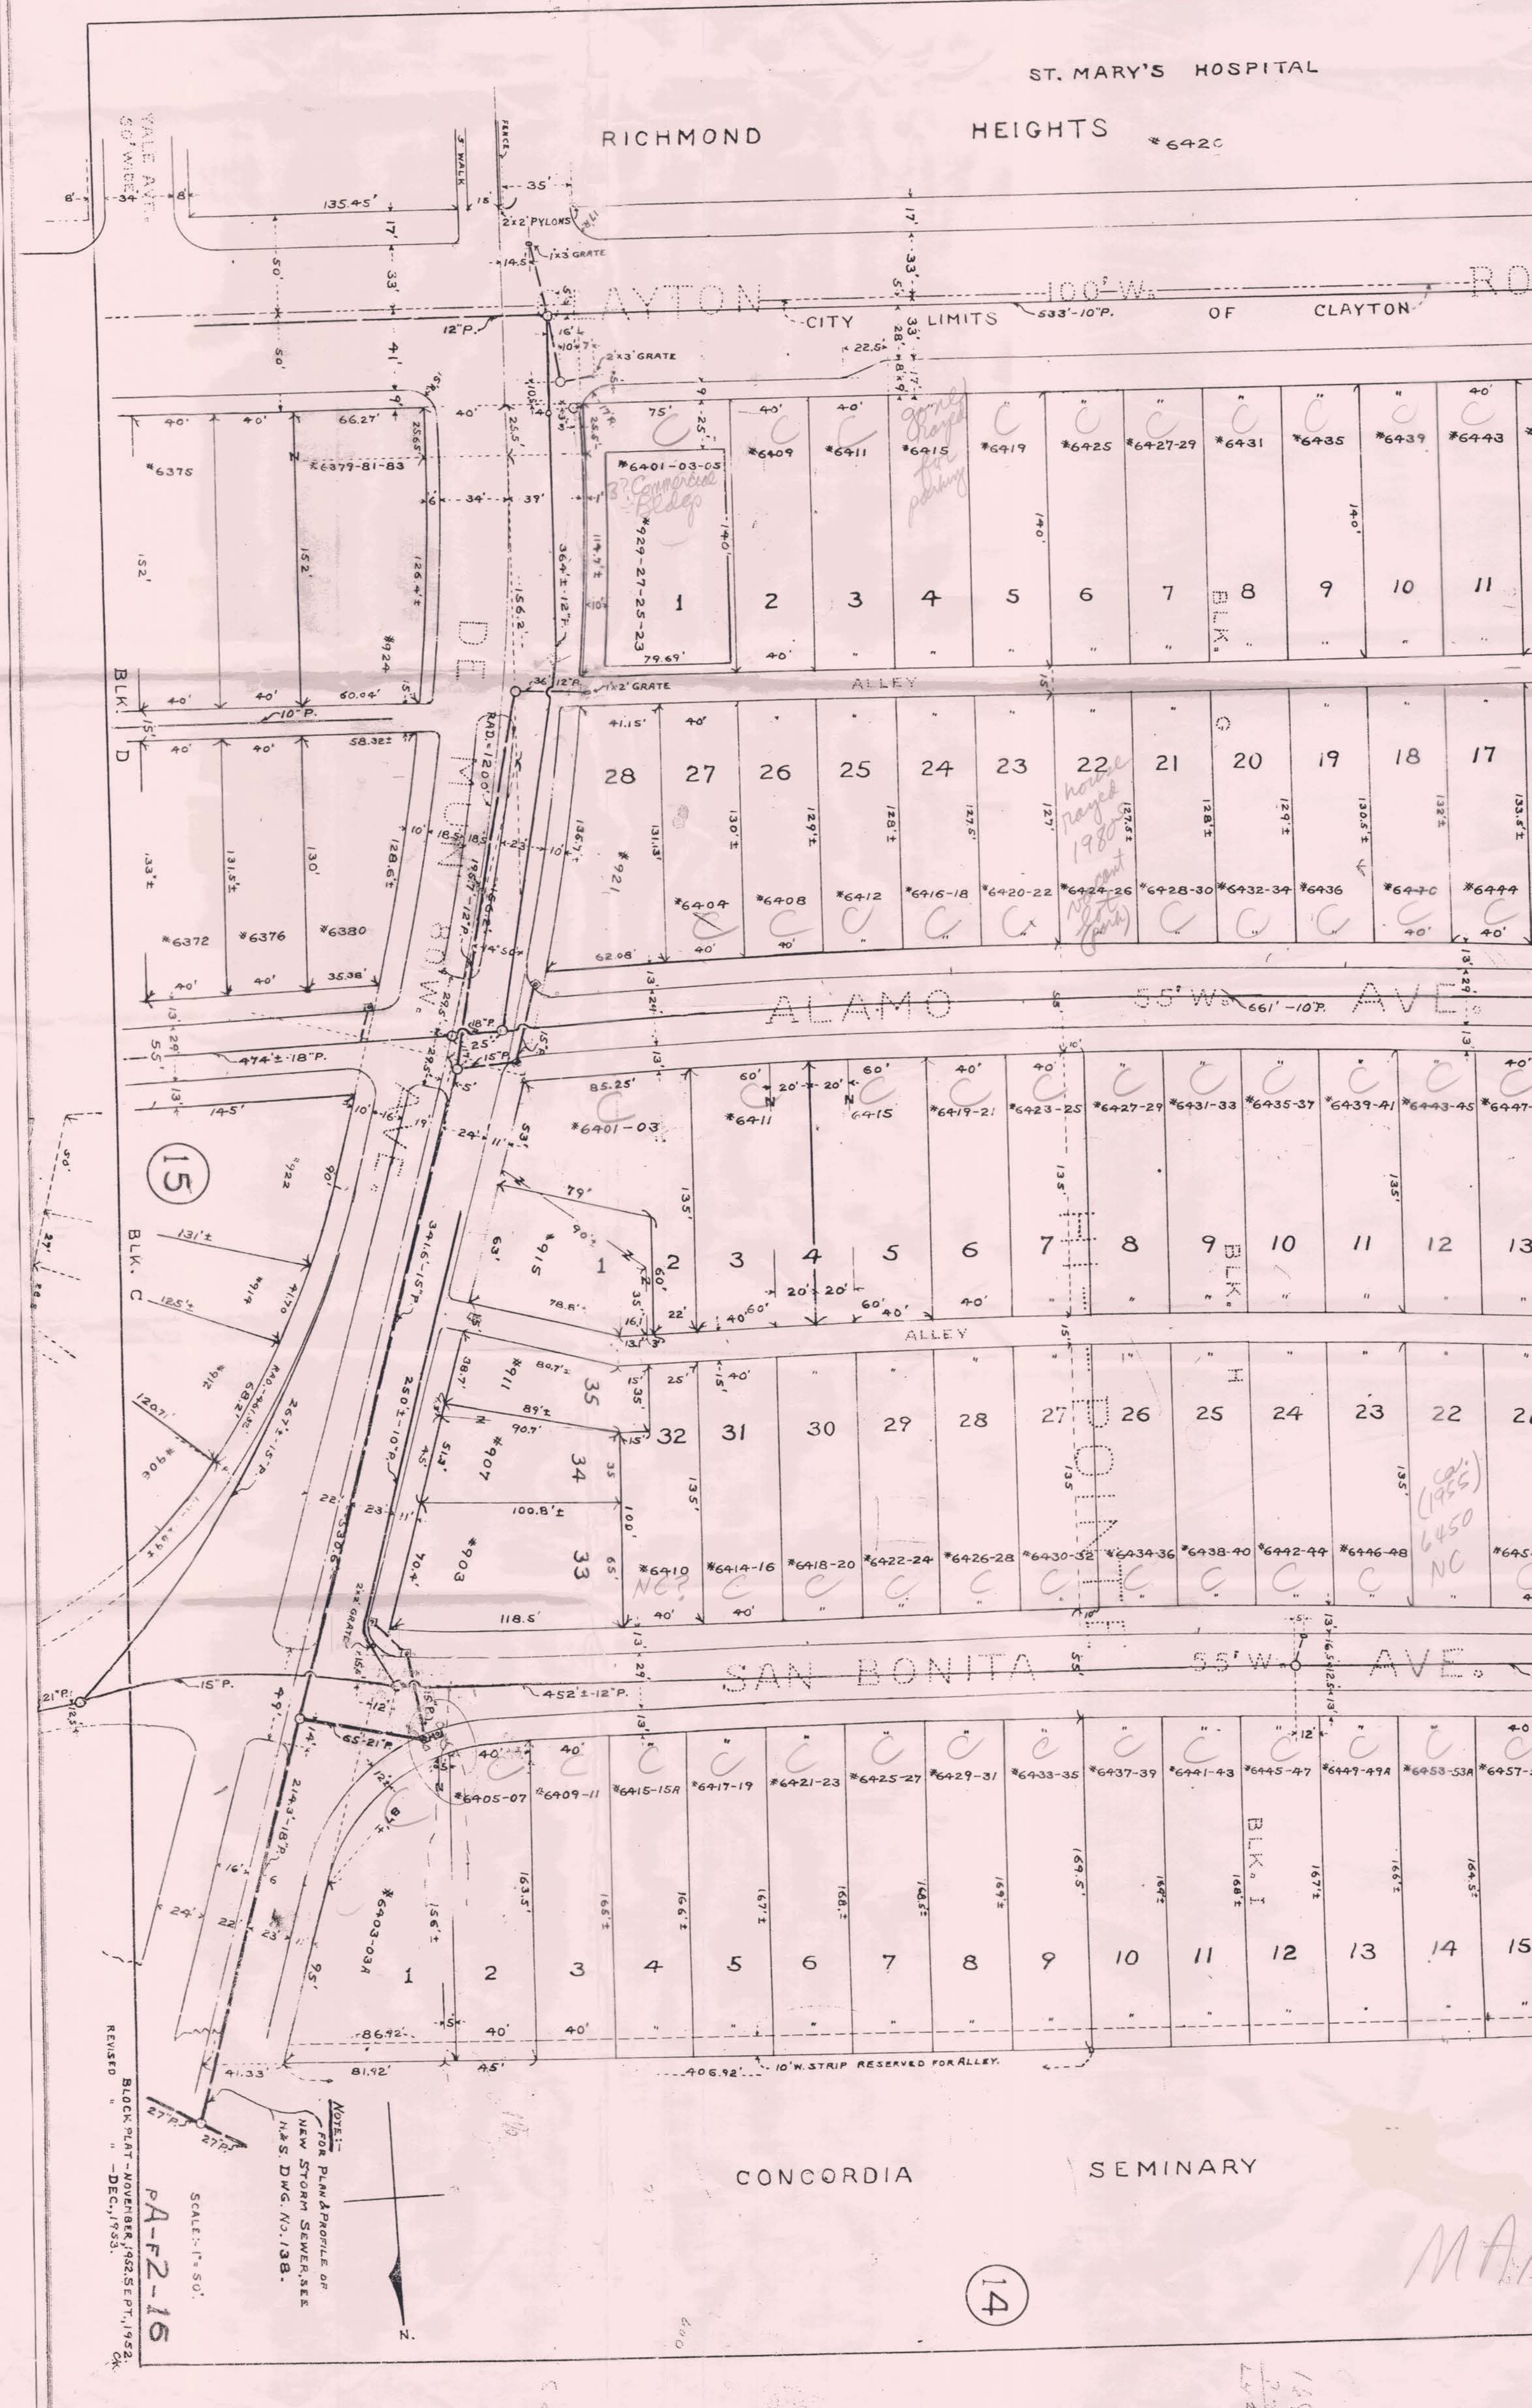




CLAYTON RD.

P R D P D S B D

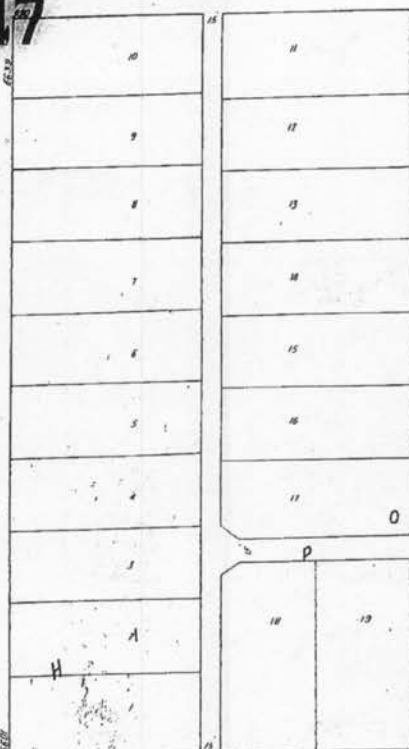


ALAMO AV.

ALAMO AV.

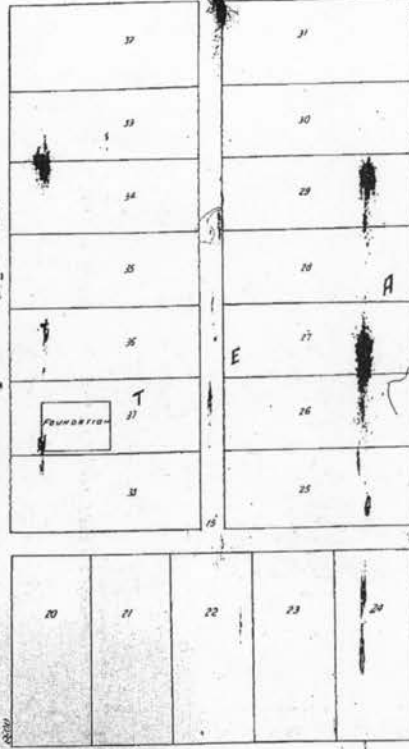


AV.

AV.

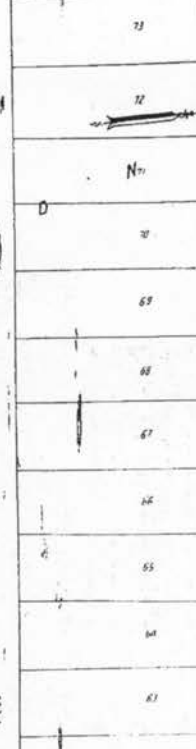

SAN BONITA AV.

SAN BONITA AV.

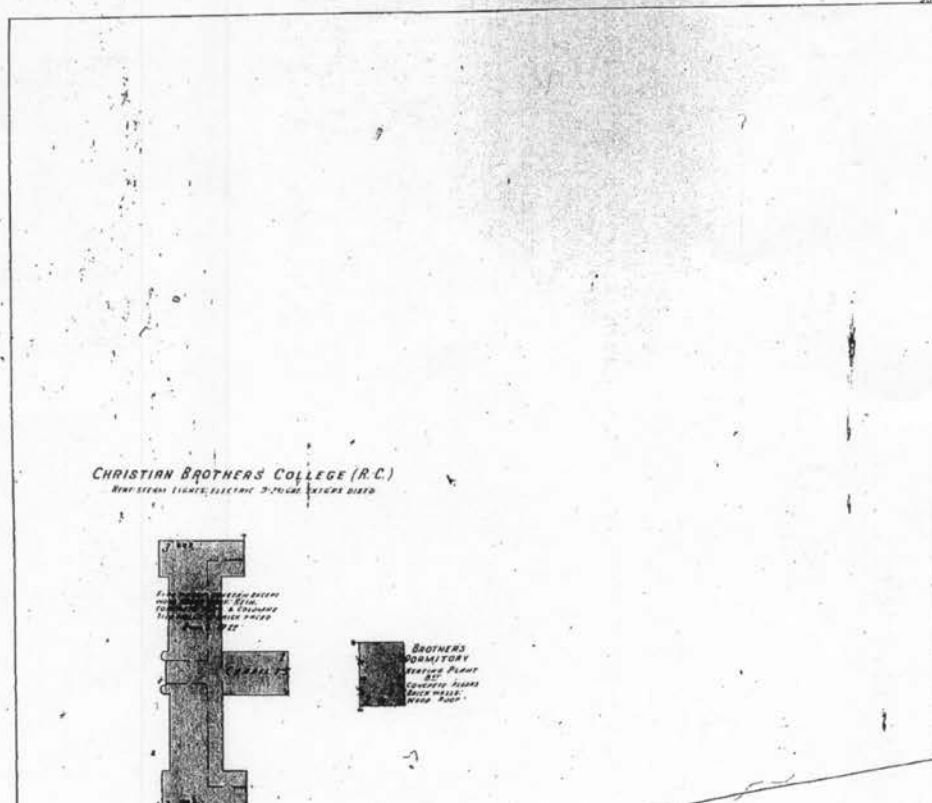

UNIVERSITY LANE

45

Scale of Feet.

Copyright 1914 by the Standard Map Co.

1924-38
Vol 13-20


45
(130)

CLAYTON



47

45

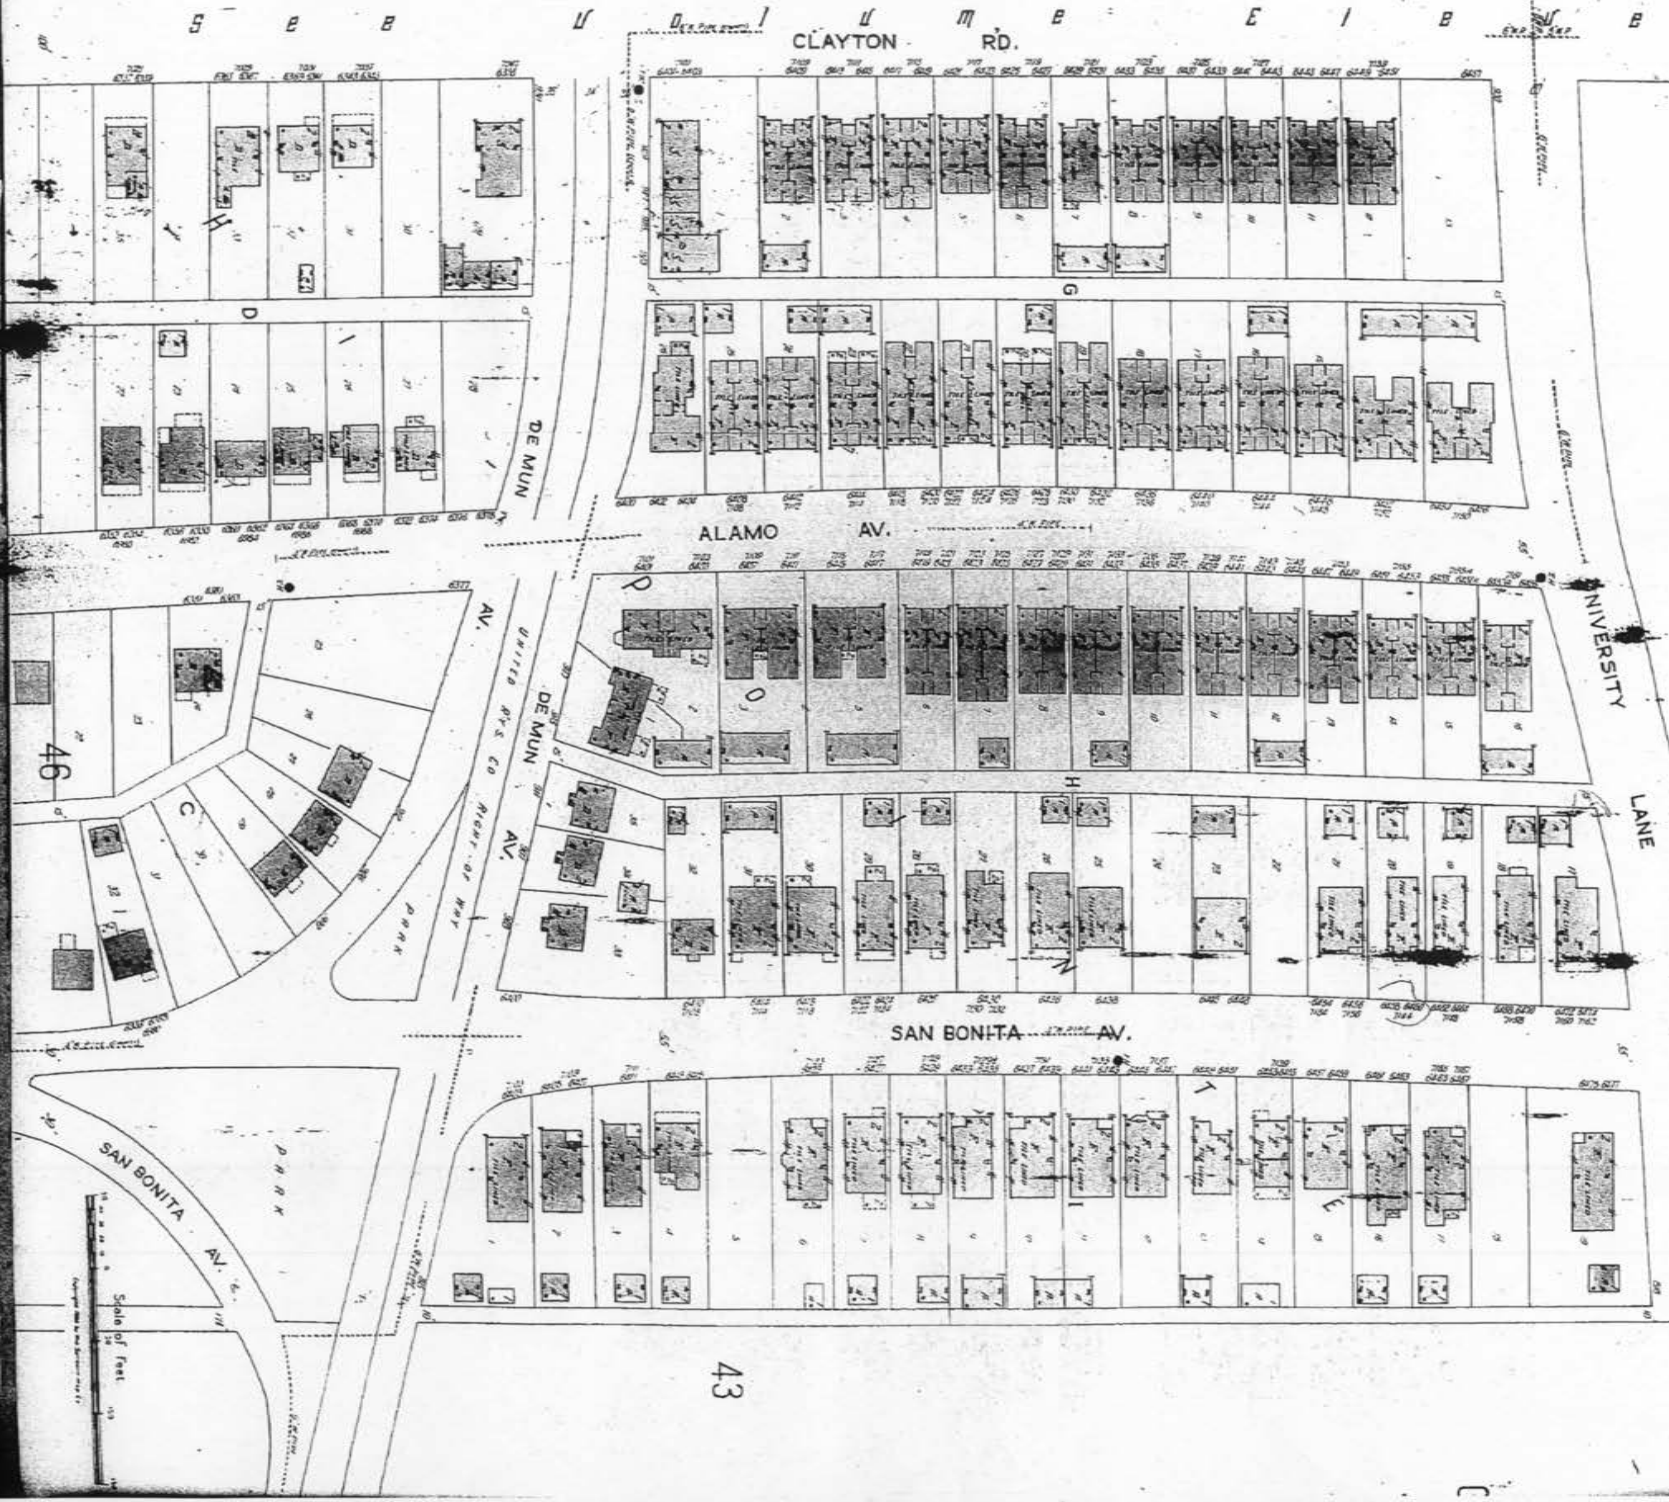

44

42

CLAYTON

ST. LOUIS MO VOL 13

44



NORTHWOOD AV.


CLAYTON ST. LOUIS

N. ROSEBURY AV.



S. ROSEBURY AV.

SOUTHWOOD AV.

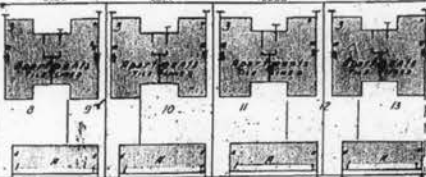

46

Scale of Feet



RD. B E Y O N D
S. SKINKER PARK
F O R E S T

6-2
K

DE MUN AV. NOT DRAINED

UNITED RAILWAYS CO RIGHT OF WAY

DE MUN AV. 100' WIDE

NORTHWOOD AV.

N. ROSEBURY AV.

S. ROSEBURY AV.

SOUTHWOOD AV.

Scale 1" = 100'

Copyright 1911 by the Boston City Plan

42


DE MUN

ST. LOUIS, MO. 63113

CLAYTON

42

(130)

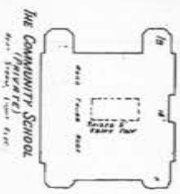

38

FAUGUIER DRIVE

39

ST. LOUIS, MO. 63113

ST. LOUIS, MO. 63113

ST. LOUIS, MO. 63113

S. SINKER RD.

BEYOND

ST. LOUIS, MO. 63113

ST. LOUIS, MO. 63113

ST. LOUIS, MO. 63113

ST. LOUIS, MO. 63113

ST. LOUIS, MO. 63113

ST. LOUIS, MO. 63113

ST. LOUIS, MO. 63113

ST. LOUIS, MO. 63113

ST. LOUIS, MO. 63113

ST. LOUIS, MO. 63113

ST. LOUIS, MO. 63113

ST. LOUIS, MO. 63113